


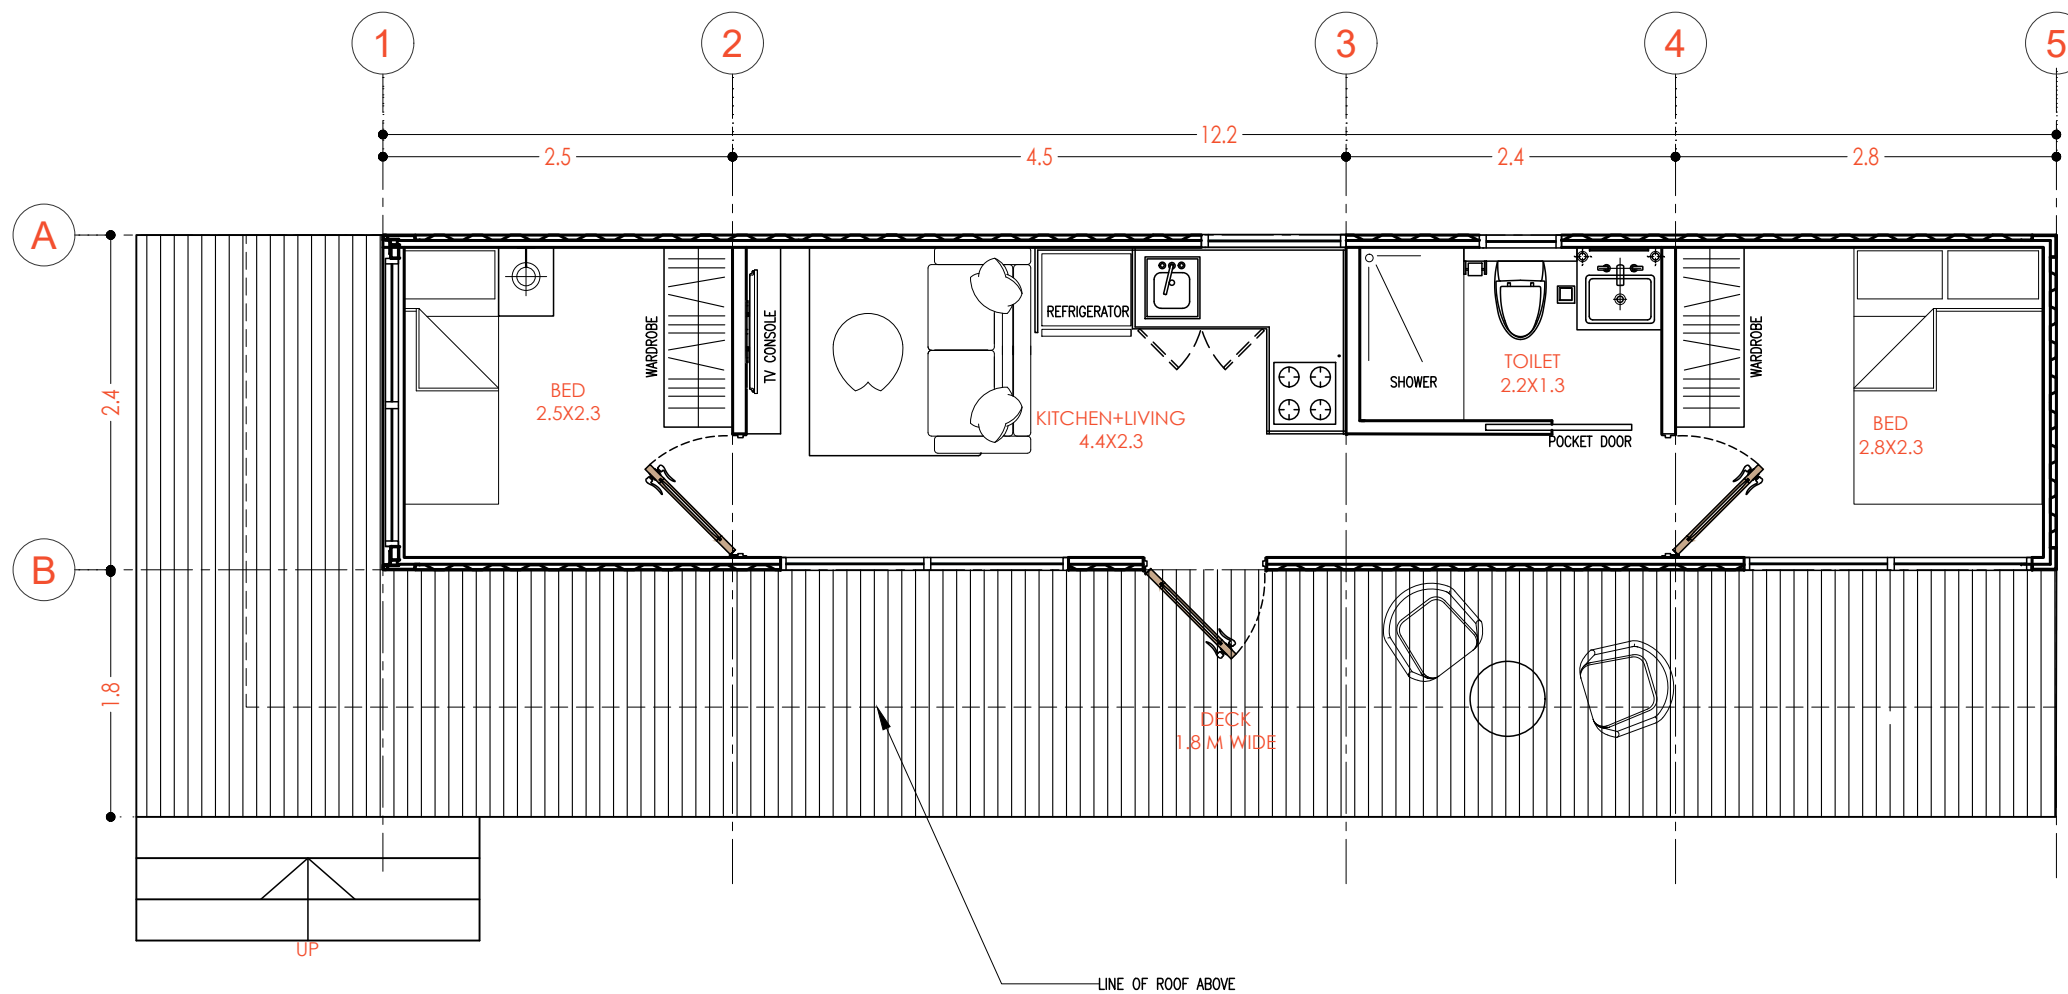

1 FLOOR PLAN
A-101 SCALE 1:50

- NOTES
- ALL DIMENSIONS ARE IN MILLIMETERS, UNLESS OTHERWISE SPECIFIED.
 - DRAWING NOT TO BE SCALED, WORK TO FIGURED DIMENSIONS ONLY
 - PREFERENCE TO BE GIVEN TO DETAILS OVER SMALLER SCALE DRAWINGS
 - CHECK ALL DIMENSIONS ON SITE PRIOR TO CARRYING OUT WORK

REV.	DATE	DESCRIPTION	CHKD.	APRD.

CLIENT



PROJECT
2 BED HOUSE
USING 40' SHIPPING CONTAINER

PLOT NO.	PLOT AREA	LOCATION
TYPE OF BUILDING	NO. OF FLOORS	
RESIDENTIAL		

DRAWING TITLE

FLOOR PLAN

DRAWN BY	SCALE	DATE
ATG	1:50	28 JULY 2020
DRAWING NO.		REVISION NO.
		0