


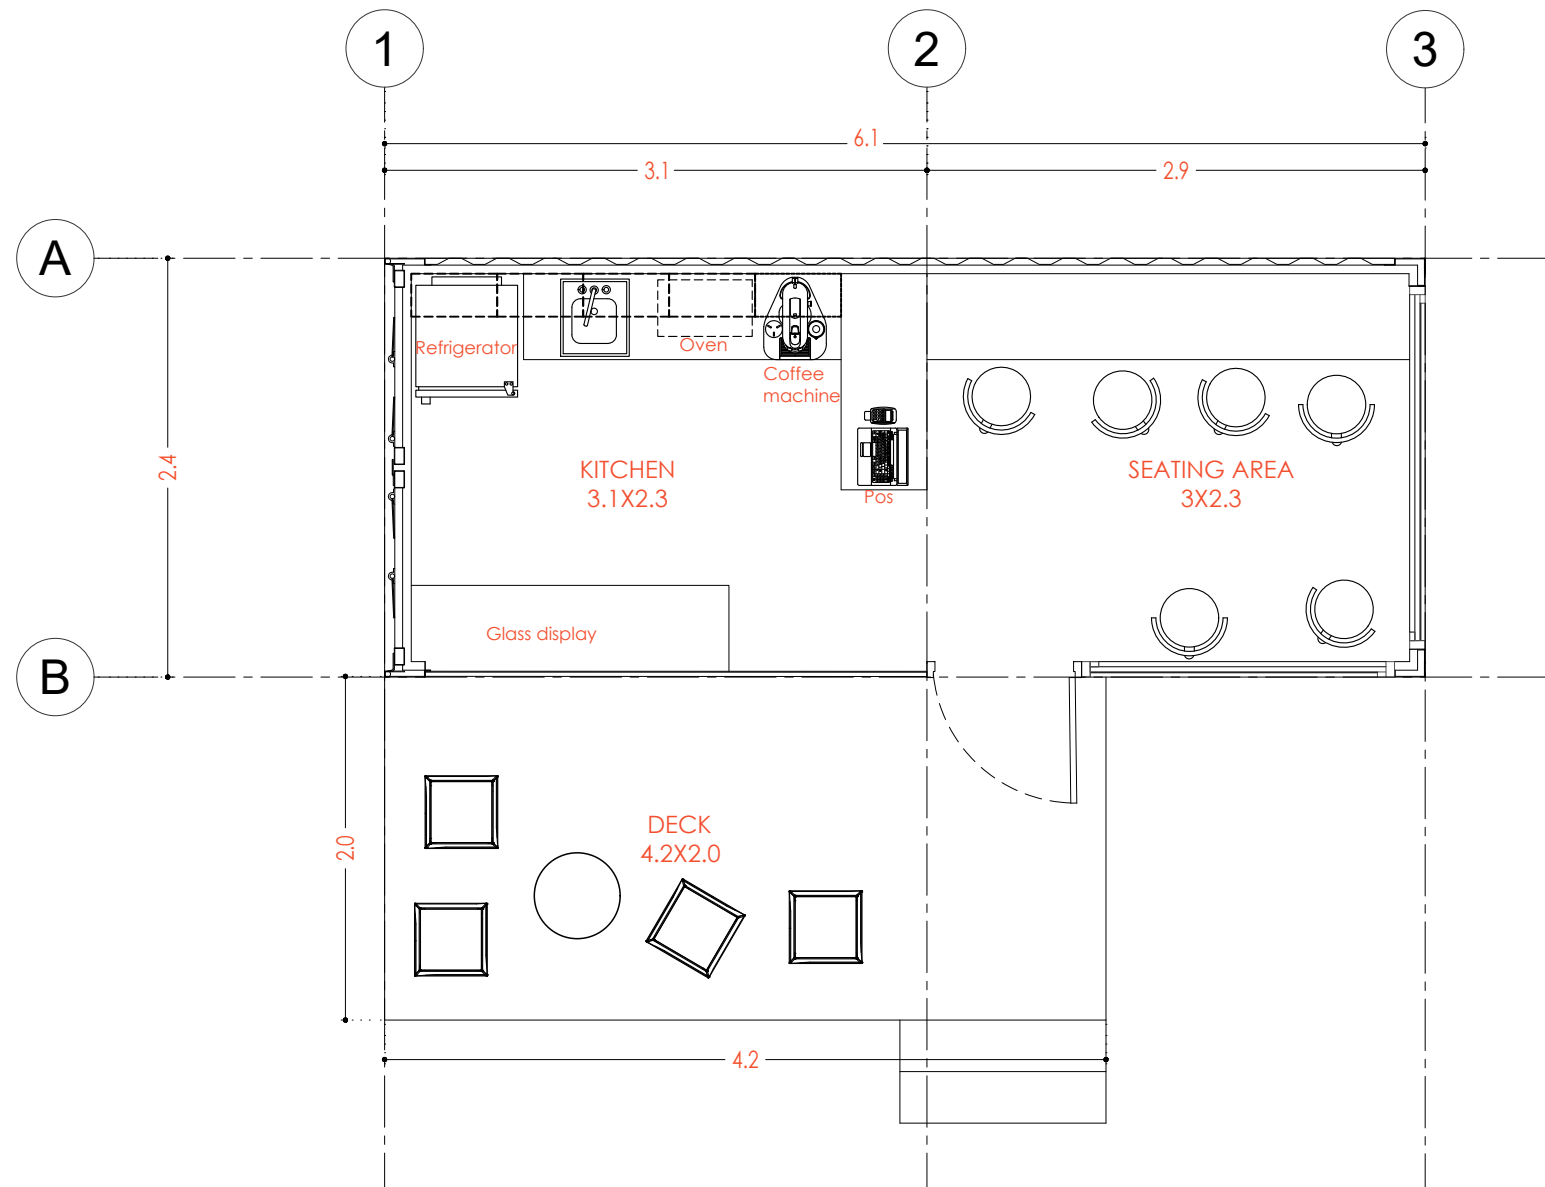

1 FLOOR PLAN
A-101 SCALE 1:40

NOTES

ALL DIMENSIONS ARE IN FEET AND INCHES, UNLESS OTHERWISE SPECIFIED.
1. DRAWING NOT TO BE SCALED, WORK TO FIGURED DIMENSIONS ONLY
2. PREFERENCE TO BE GIVEN TO DETAILS OVER SMALLER SCALE DRAWINGS
3. CHECK ALL DIMENSIONS ON SITE PRIOR TO CARRYING OUT WORK

REV.	DATE	DESCRIPTION	CHKD.	APRD.

CLIENT

PROJECT

COFFEE SHOP
USING 20' SHIPPING CONTAINER

PLOT NO.	PLOT AREA	LOCATION

TYPE OF BUILDING	NO. OF FLOORS
COMMERCIAL	1 FLOOR

DRAWING TITLE

COFFEE SHOP
FLOOR PLAN

DRAWN BY	SCALE	DATE
ATG		14 JUL 2020

DRAWING NO.	REVISION NO.
	RO